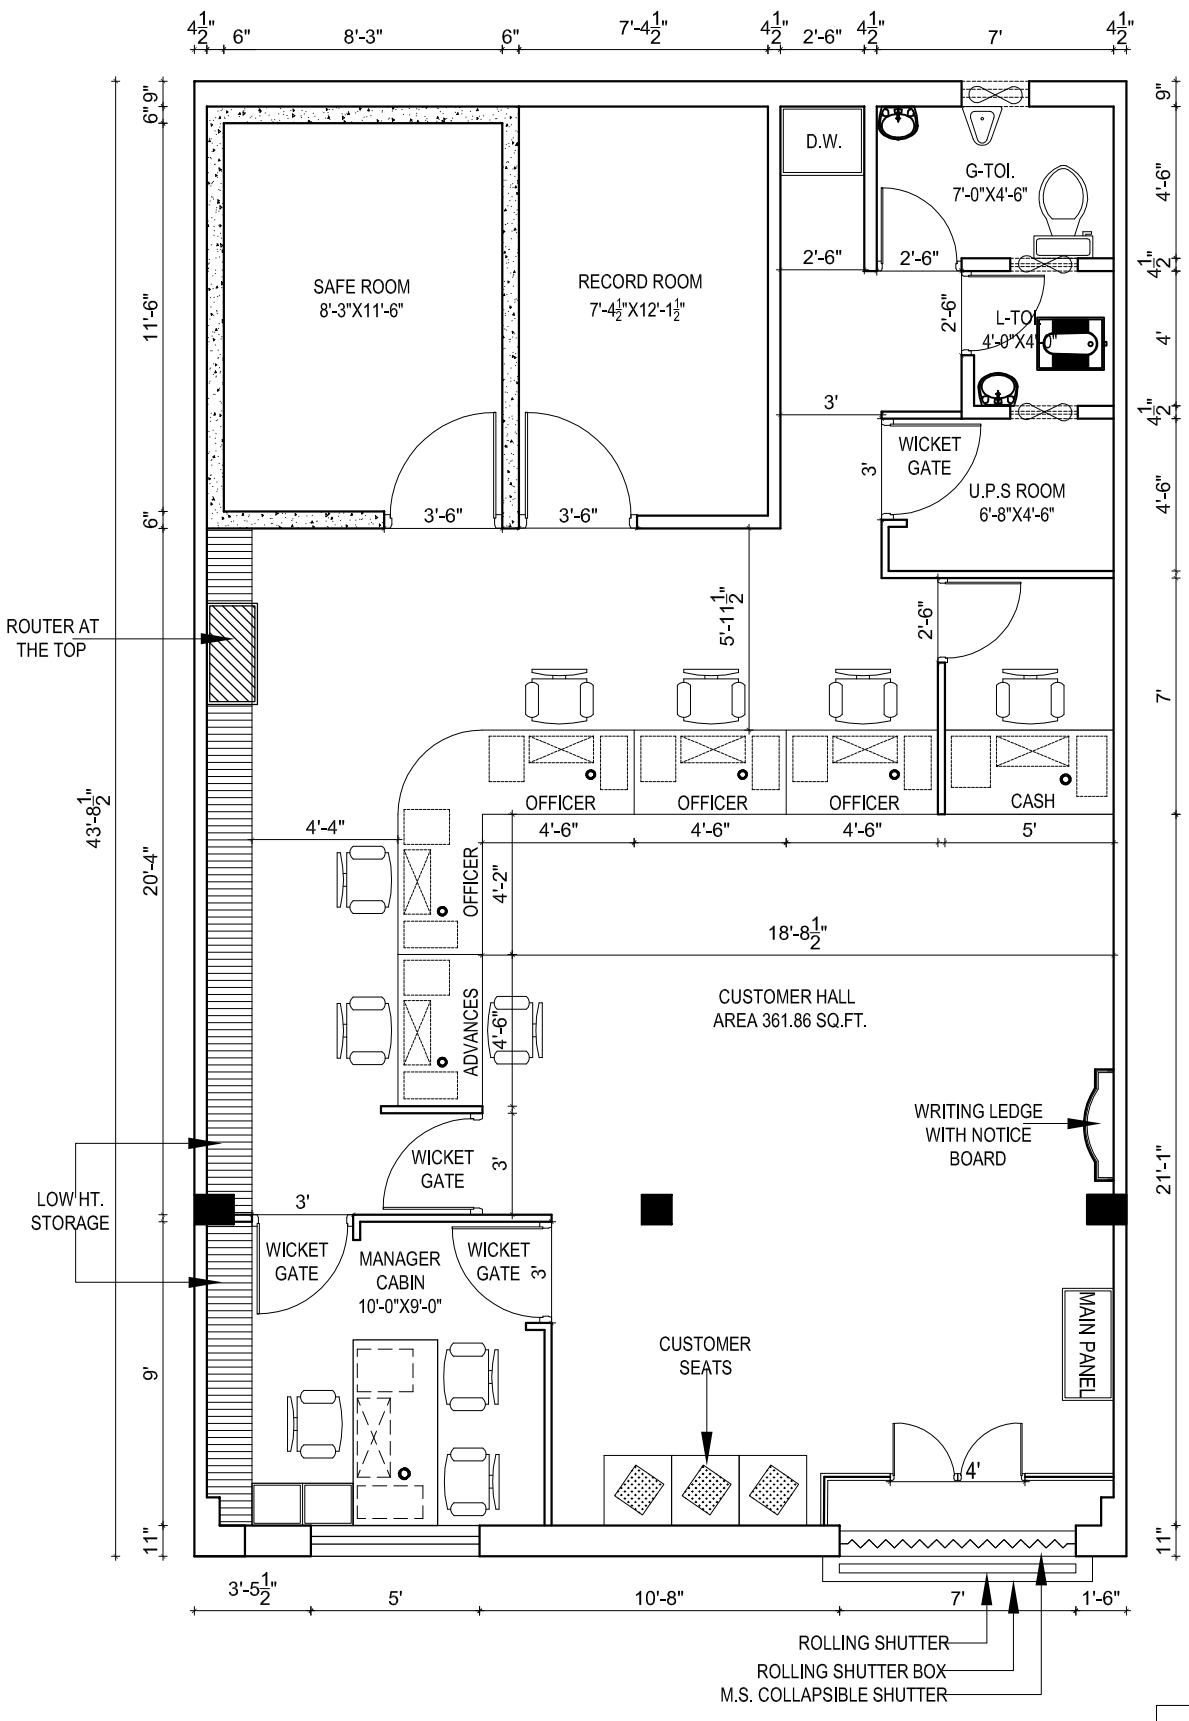

ALTERNATIVE-2

DRG. TITLE:-

LAYOUT PLAN FOR
BARODA UP BANK BRANCH
AT PALIYA LOHANI, FAIZABAD.

Drg.Title: LAYOUT PLAN

North

Date: OCT-2021

Drawn By

GUNJAN & ASSOCIATES
ARCHITECTS, ENGINEERS, INTERIOR
AND LANDSCAPE DESIGNERS.
141, SAINIK NAGAR,LANE NO-9
RAEBARELI ROAD
LUCKNOW-226002
Phone: +91 9839018489, 9838818489
E-mail:-studio@gunjanandassociates.com
E-mail:-arunjan@yahoo.com
Web:-www.gunjanandassociates.com