FILE NO:- B-151/ M-107/ K-55/ 657-2023

PROJECT.

EXISTING BUILDING & INTERIORLAYOUT PLAN OF THE "BARODA U.PBANK"
BRANCH- **MEHDAWAL 6534**
DISTT.:-SANTKABIRNAGAR
R/O - KHALILABAD U.P

SPACE FOR OFFICE USE:-

DETAIL OFPROPOSEDAREA CHART	INSQFT.
CARPETAREAOFBANK	1245.47
TOTALCARPETAREA	**1245.47**
CARPETAREAOFTOILET (NOTCOUNTINGINCARPETAREA)	0048.18

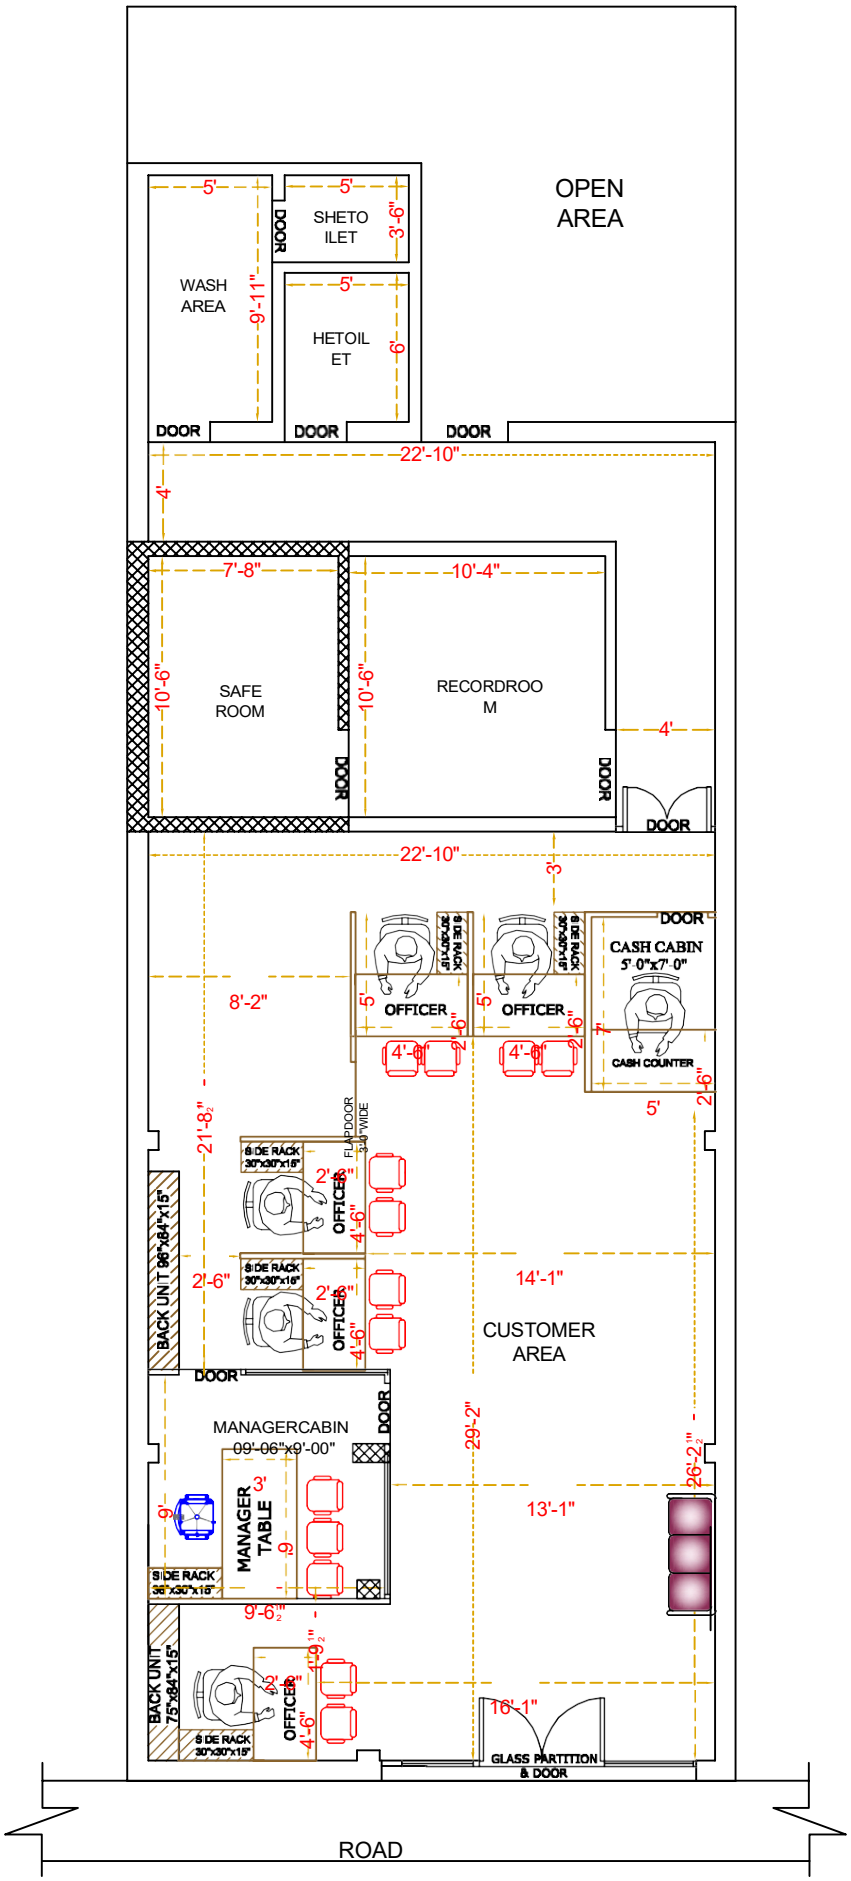

BARODA U.P BANK

FLOORNO. GROUNDFLOORPLAN

PROPOSED HEIGHT WITHOUT SLAB:-
UP TO BEAM 12'-06"
FULLHEIGHT 14'-02"

DMW workshop,Patiala