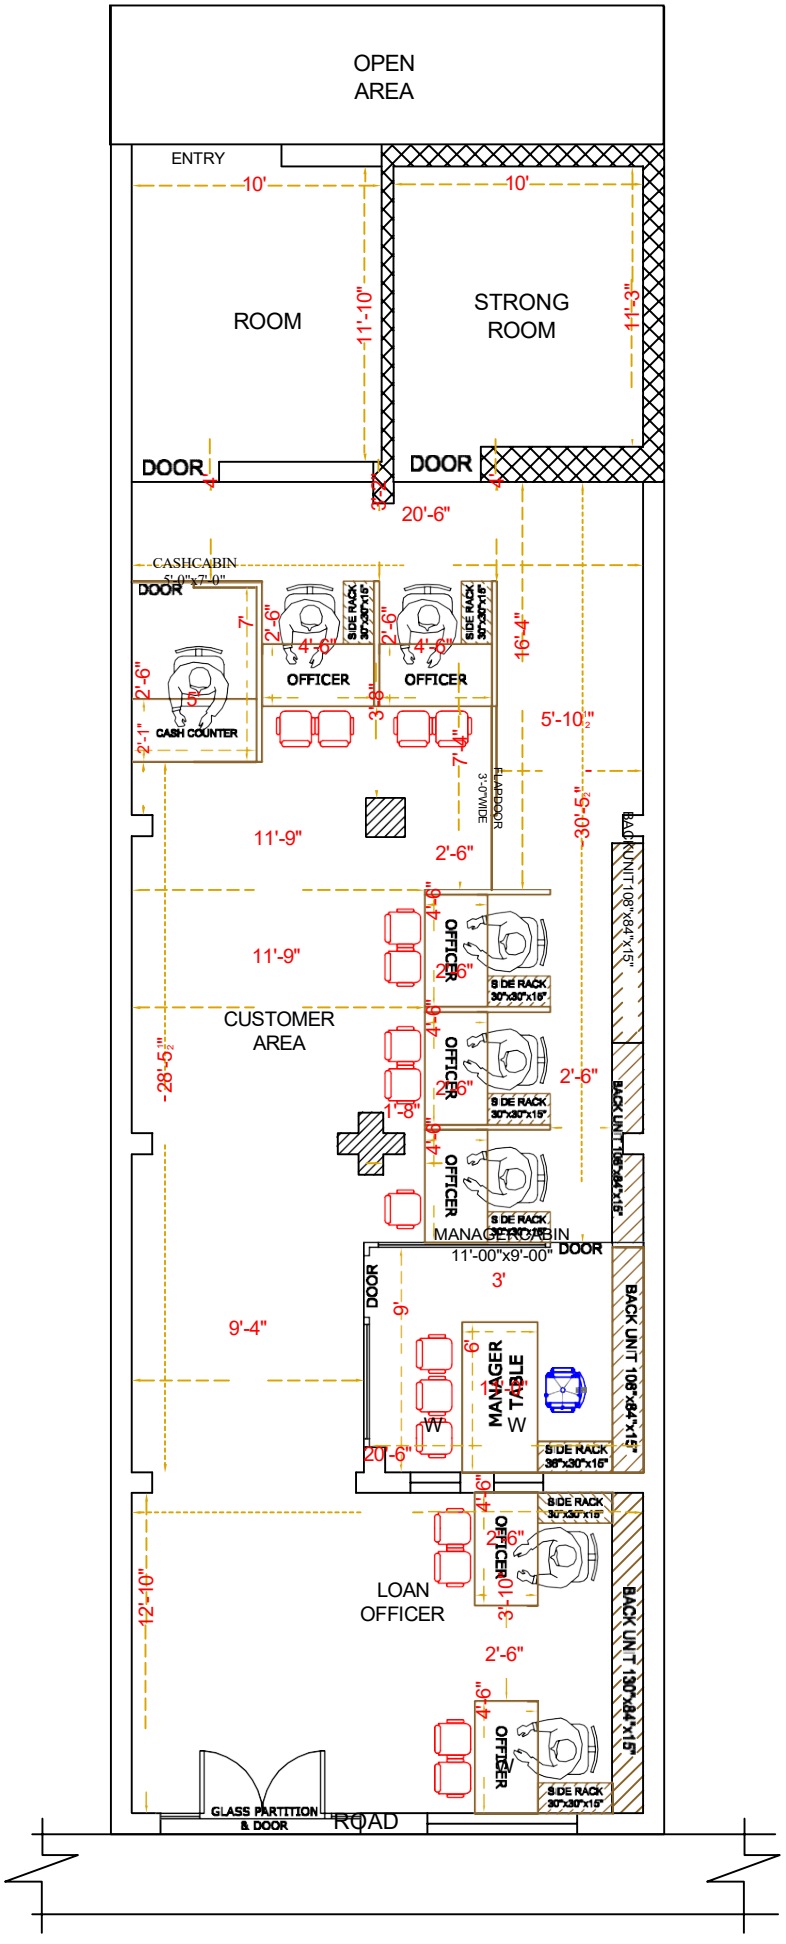

FILE NO:- B-152/ D-74 / 658-2023

PROJECT.

EXISTINGBUILDING& INTERIORLAYOUT PLAN OF THE "BARODA U.PBANK" BRANCH-**DHARMSIGWA6513** R/O-KHALILABADU.P

OPTION:-01
DATE:-17-02.-2024-

DETAILOFPROPOSEDAREA CHART	INSQFT.
CARPETAREAOFBANK	1324.07
TOTALCARPETAREA	**1324.07**

BARODA U.P BANK

FLOORNO.-GROUNDFLOORPLAN

PROPOSED HEIGHT WITHOUTSLAB:-

UP TO BEAM	09'-03"
FULLHEIGHT	10'-04"

ANY INQUIREY /INFORMATION