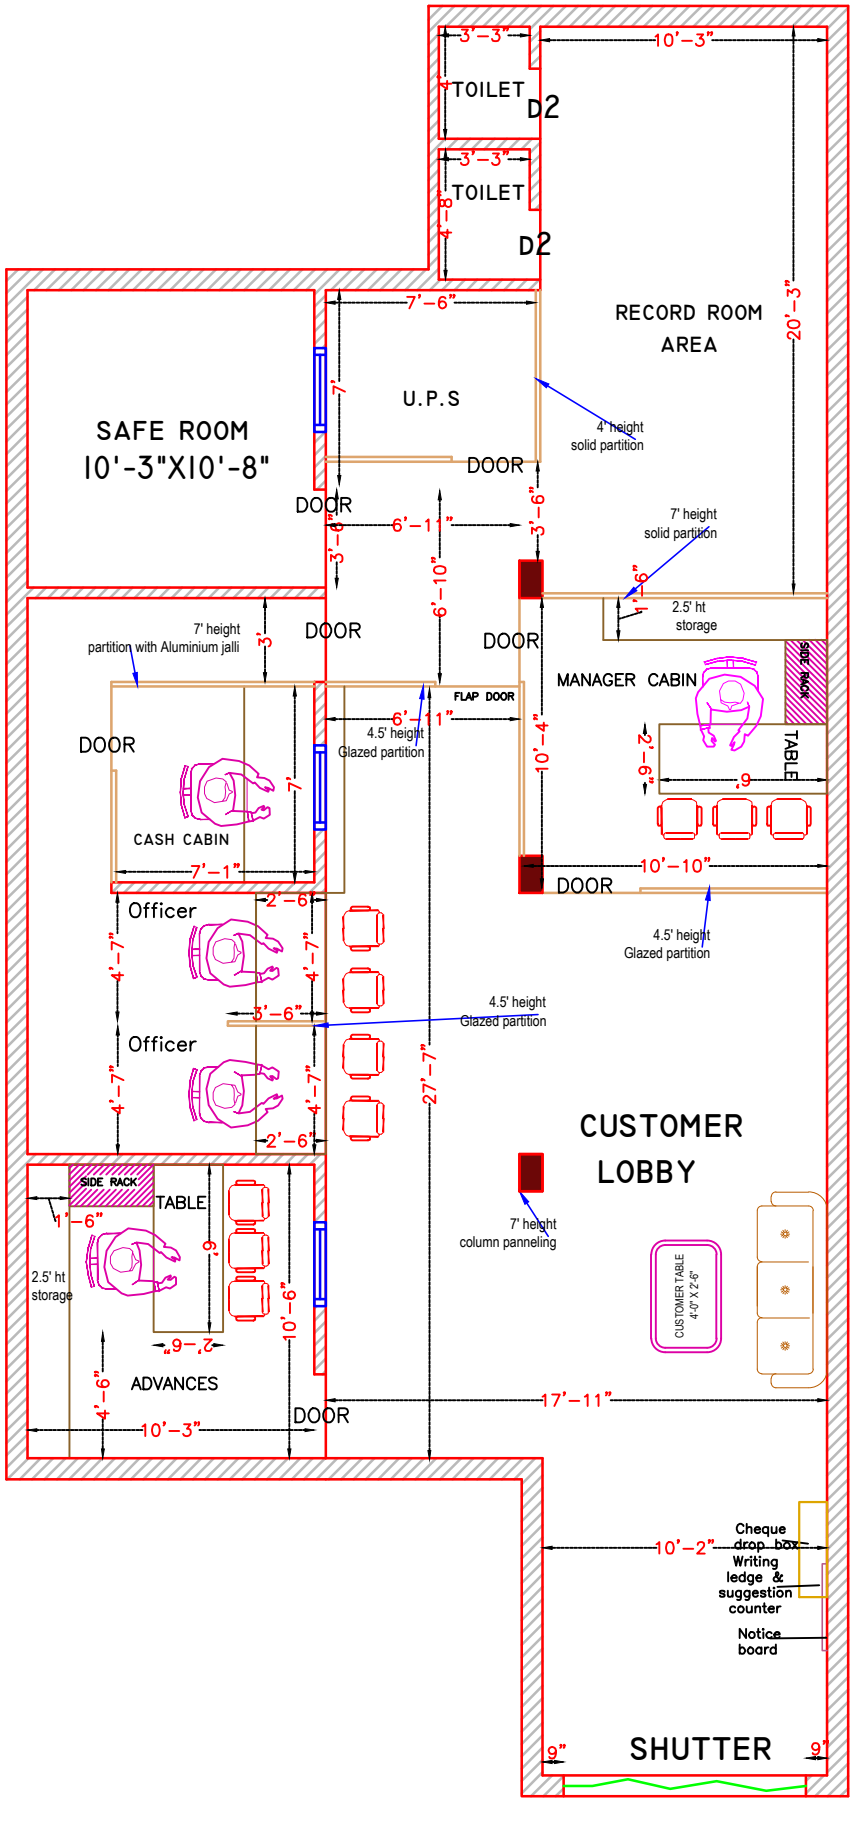

PROJECT

PROPOSED LAYOUT FOR BARODA UP BANK BRANCH AT PIPARAICH BRANCH

DRAWING

FURNITURE LAYOUT

NORTH

SCALE N.T.S.

DATE SEPTEMBER-2024

ARCHITECT
MOHIT & ASSOCIATES
ARCHITECTS, INTERIORS, ESTIMATORS,
L-2/554 VINEET KHAND,GOMTI NAGAR, LKO. MO.- 9582218092